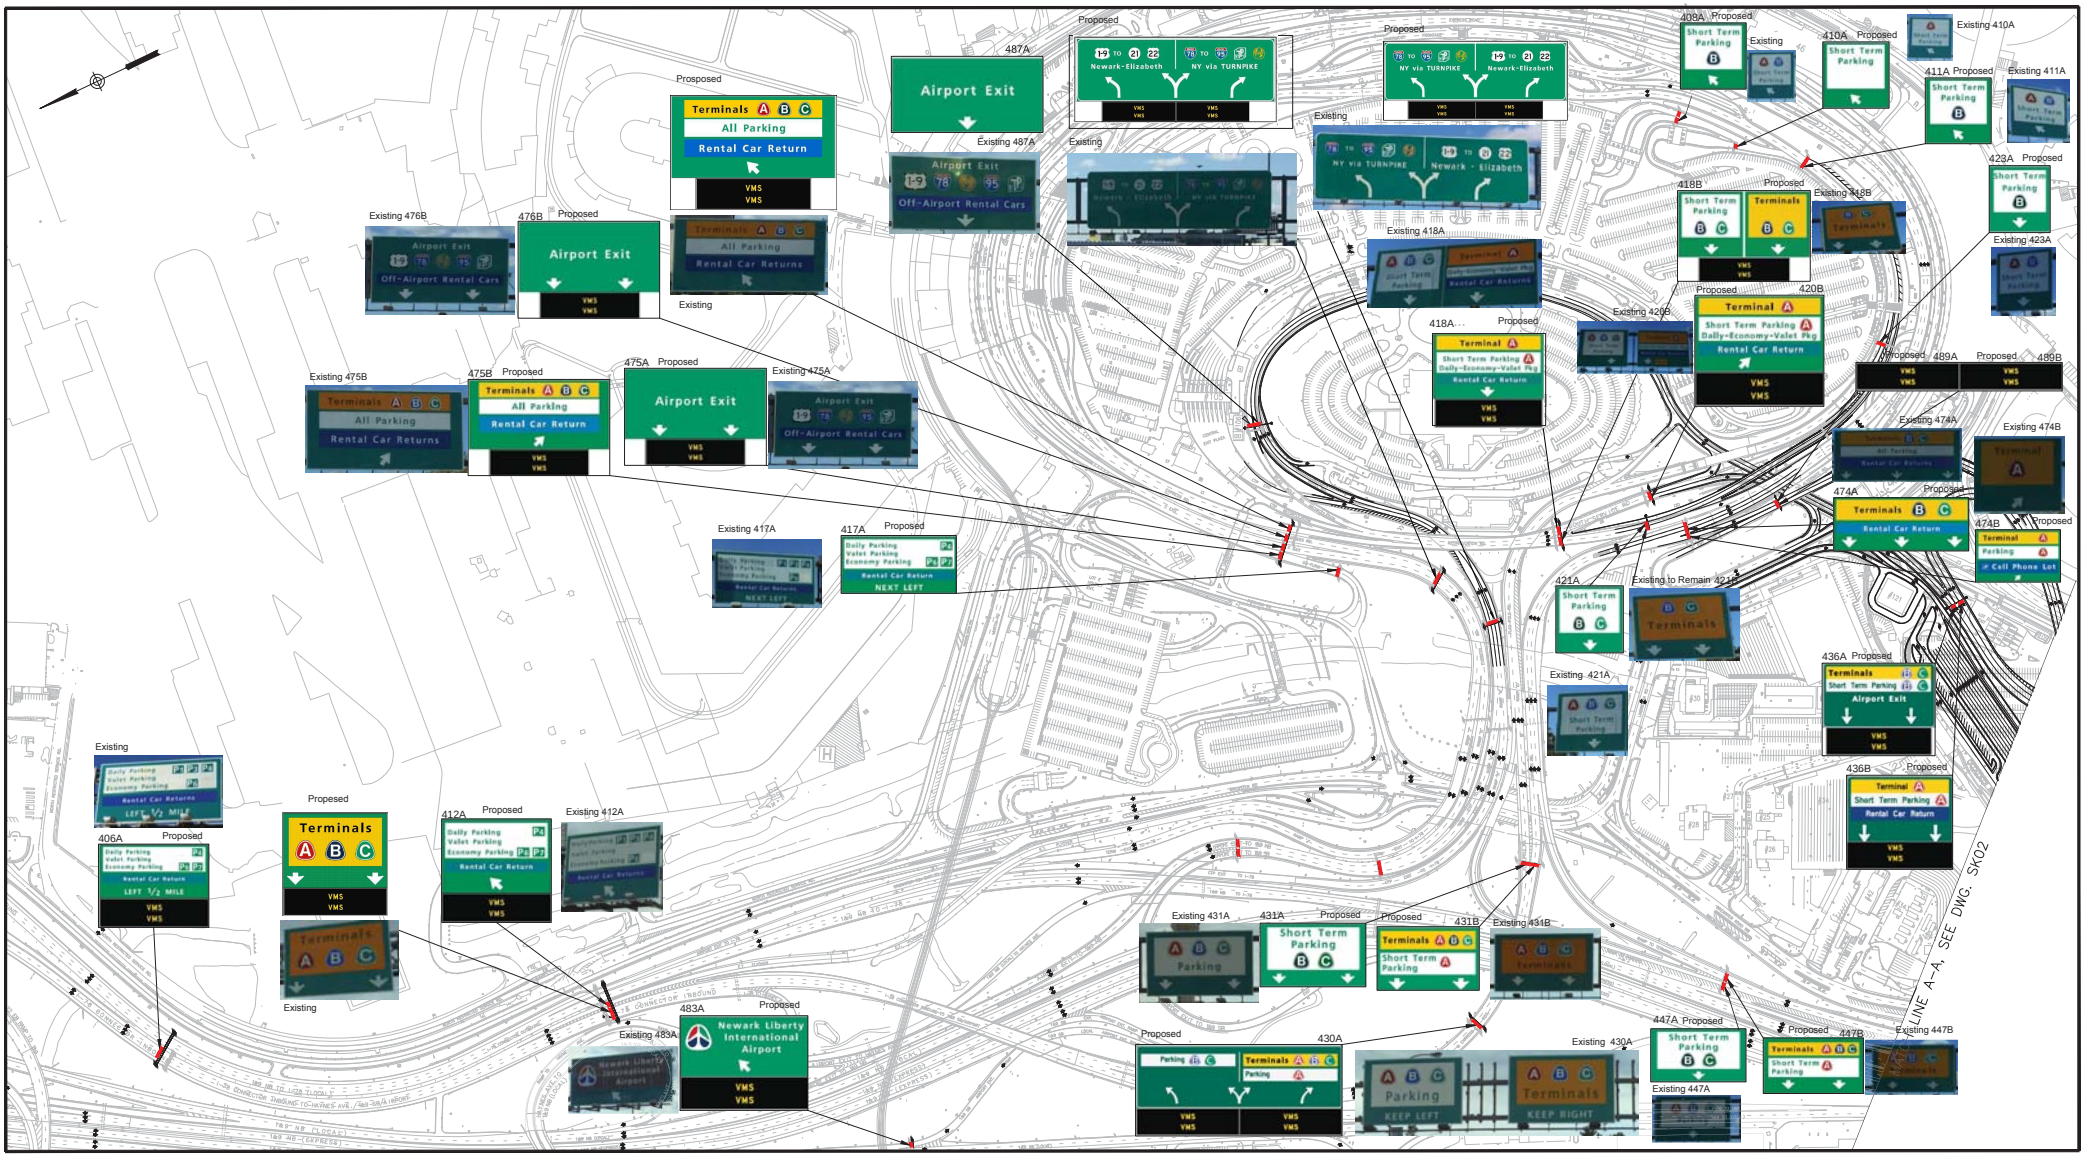

THE PORT AUTHORITY OF NY & NJ ENGINEERING DEPARTMENT Discipline: TRAFFIC	Project: EWR -TERMINAL A REDEVELOPMENT PROGRAM	Title: Location Plan- Conceptual Landside Overhead Signing	Date: 2016-03-02 Scale: 0 60 120 SCALE IN FEET	Drawing: SK01

EXHIBIT 3

Conceptual Landside Overhead Signing

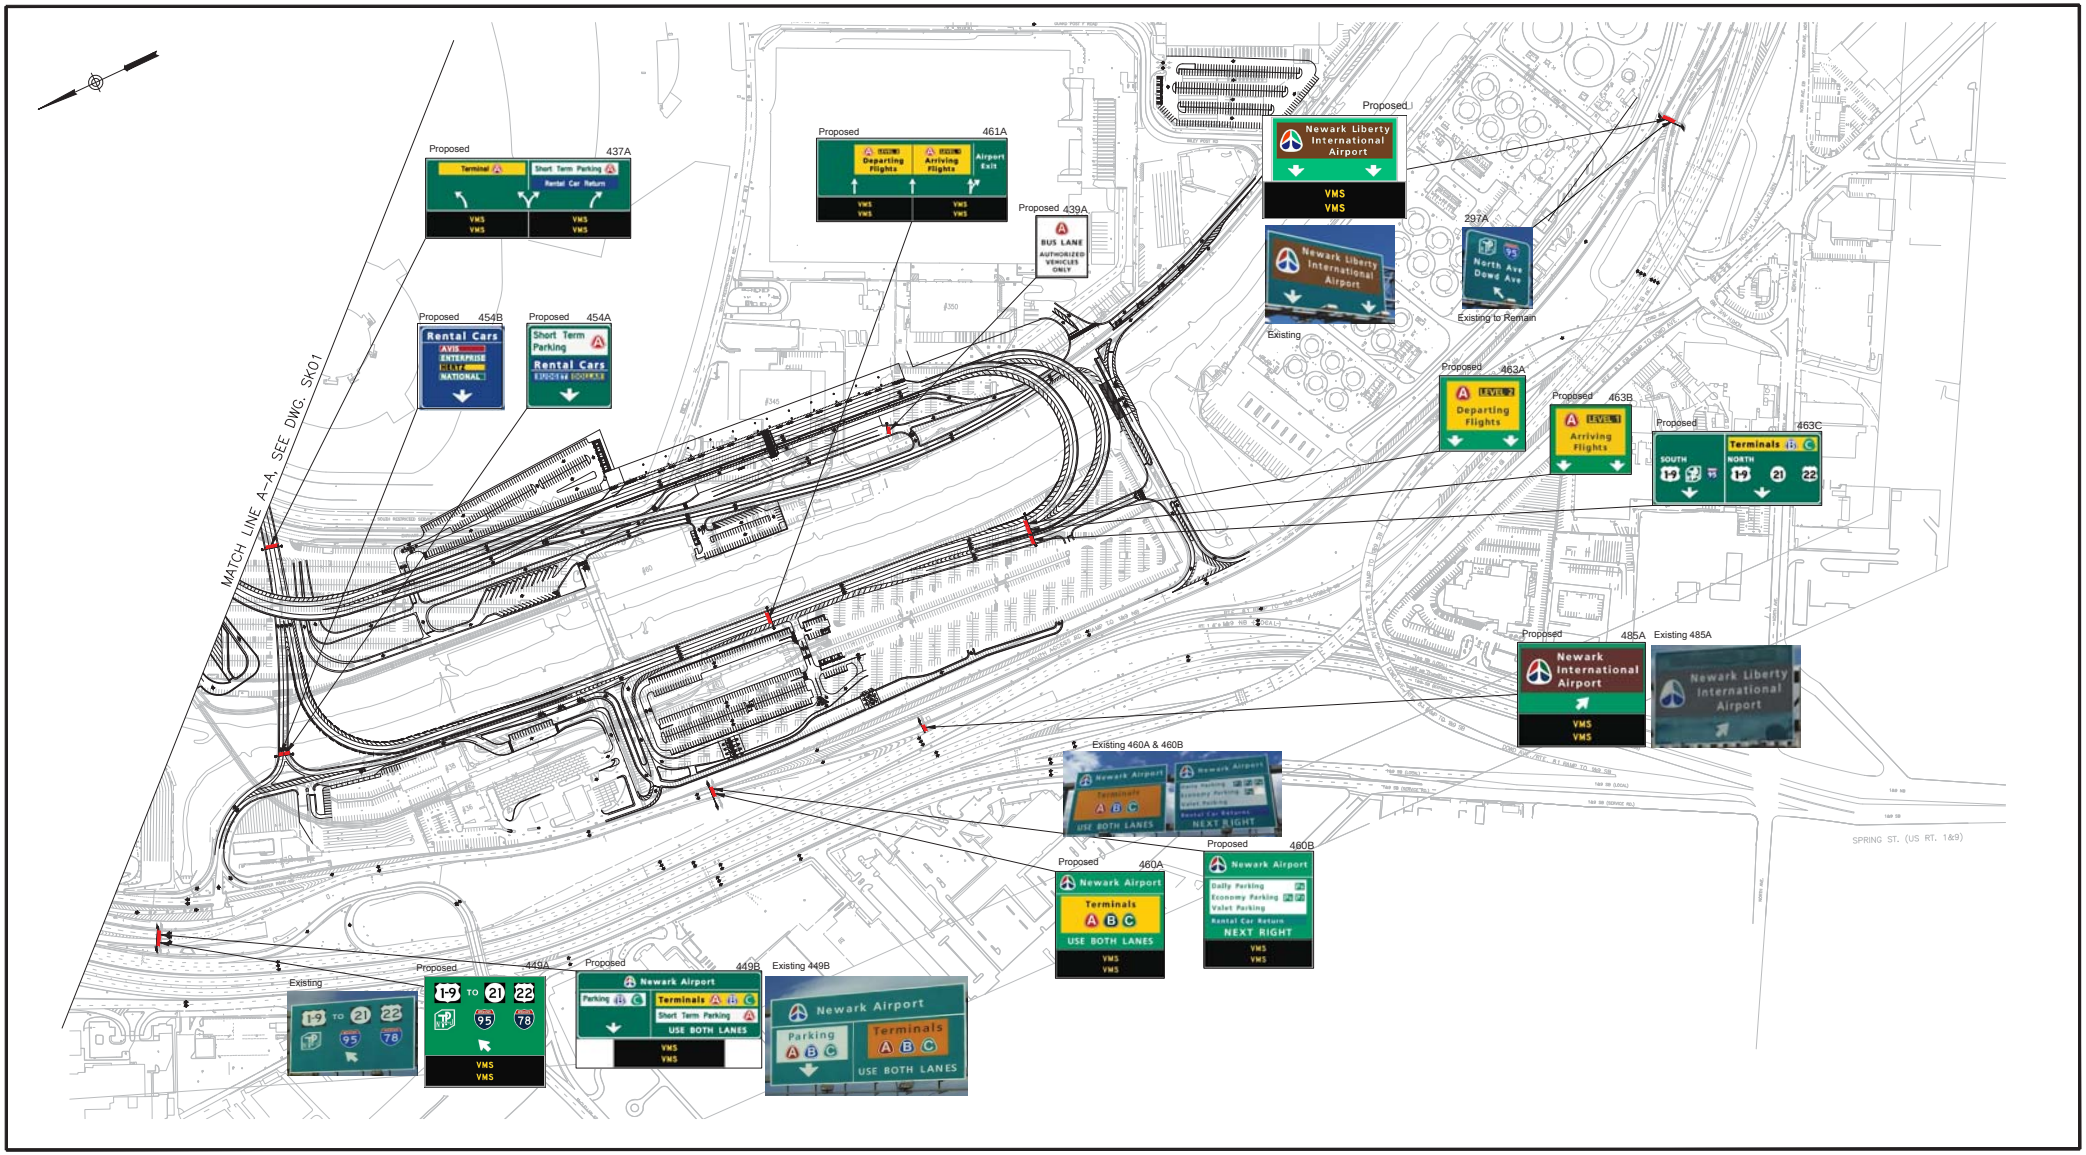

THE PORT AUTHORITY OF NY & NJ ENGINEERING DEPARTMENT Discipline: TRAFFIC	Project: EWR -TERMINAL A REDEVELOPMENT PROGRAM	Title: Location Plan- Conceptual Landside Overhead Signing	Date: 2016-03-02 Scale: 0 60 120 SCALE IN FEET	Drawing: SK02

EXHIBIT 3

Conceptual Landside Overhead Signing